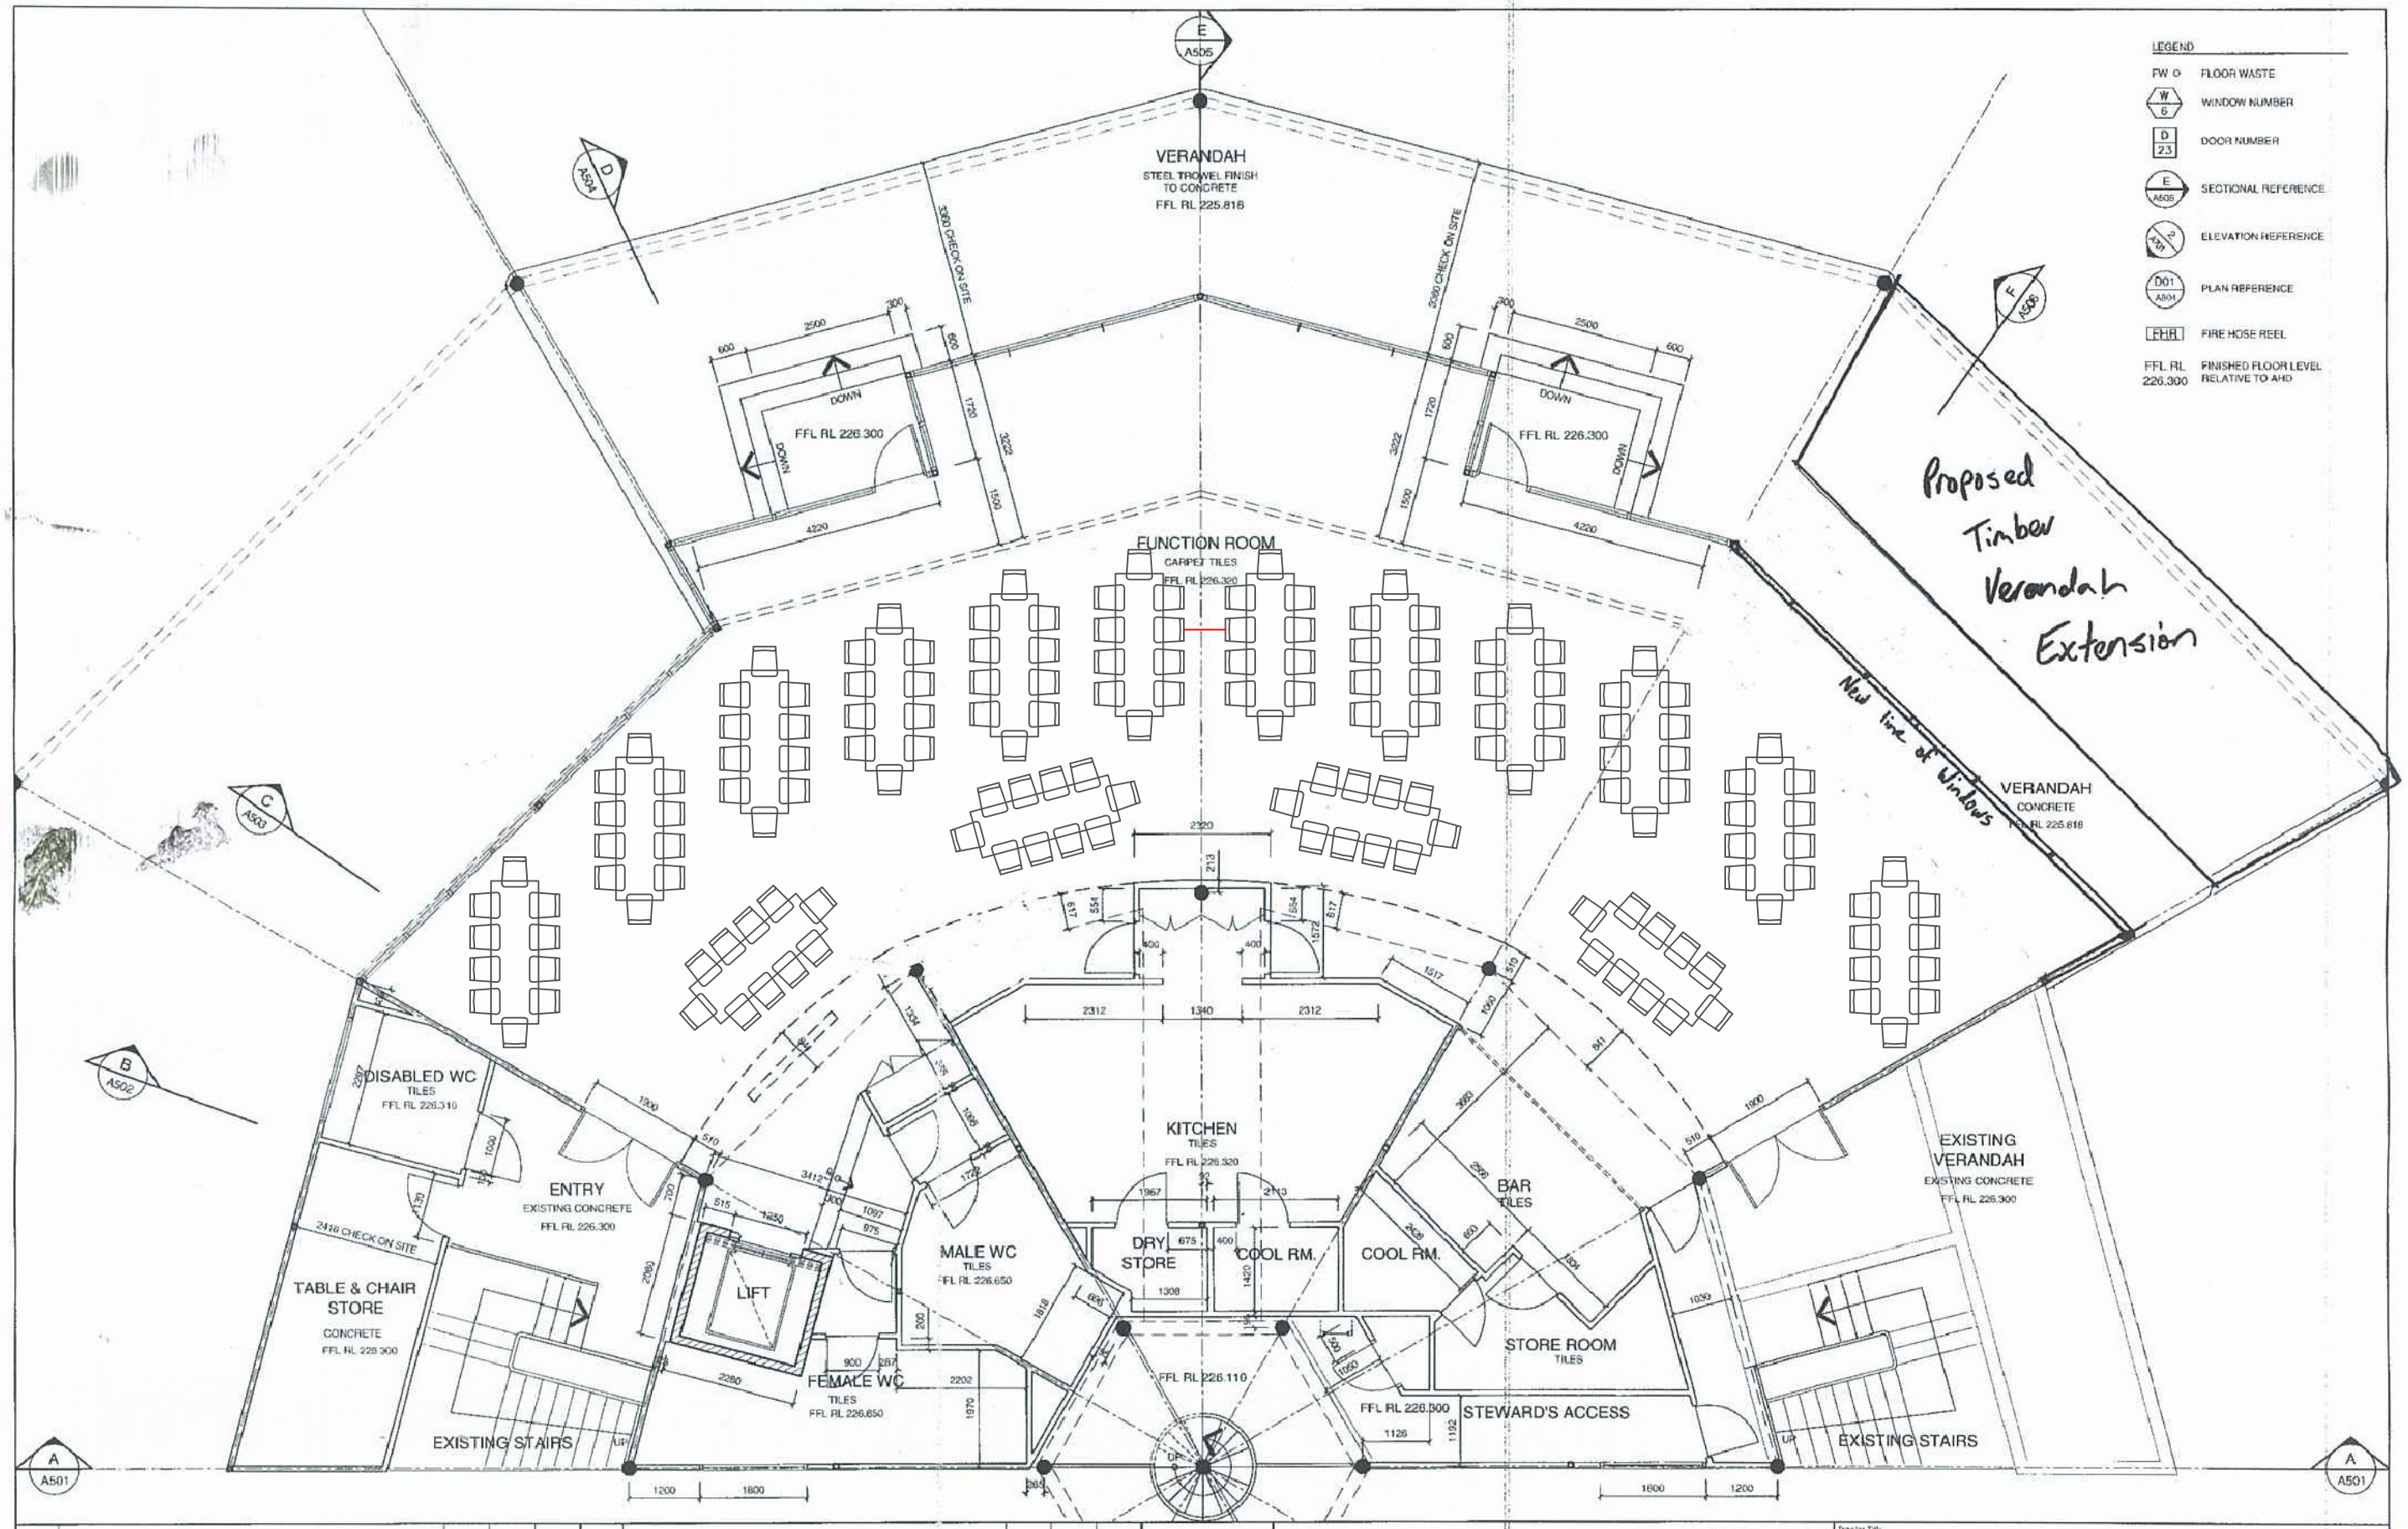

A	ISSUE FOR TENDER	23.08.16	MH	PT	
REVISION	REVISION NUMBER OR REASON FOR ISSUE	ISSUE DATE	DRAWN	CHECKED	APPROVED

CASTLEPEAKE

Castlepeak Consulting Pty Ltd ABN 63 094 862 775
Ground Floor, 121 Alexander Street, Crows Nest NSW 2065 P +61 2 9437 1800 F +61 2 9437 1804

Architecture
Construction
Landscape Design
Interior Design
Sustainable Design

www.castlepeak.com.au

This drawing remains the property of Castlepeak Consulting Pty Ltd. Unauthorised use of this drawing is prohibited. It may only be used for the purpose for which it was commissioned and in accordance with the terms of engagement for that commission. Figured dimensions are to take precedence over scaled dimensions. All dimensions are in millimetres unless otherwise stated. Any discrepancies are to be reported to the Architect prior to fabrication and/or construction.

Drawing Title: FUNCTION CENTRE LEVEL SETOUT PLAN

Format: A

Registered Architects
M. Crawshaw - Reg. No. 7130
B. Koenig - Reg. No. 7127
P. Teal - Reg. No. 4287

Scale	Job No.	Drawing No.	Revision
1:50 @ A1	115	A205	A